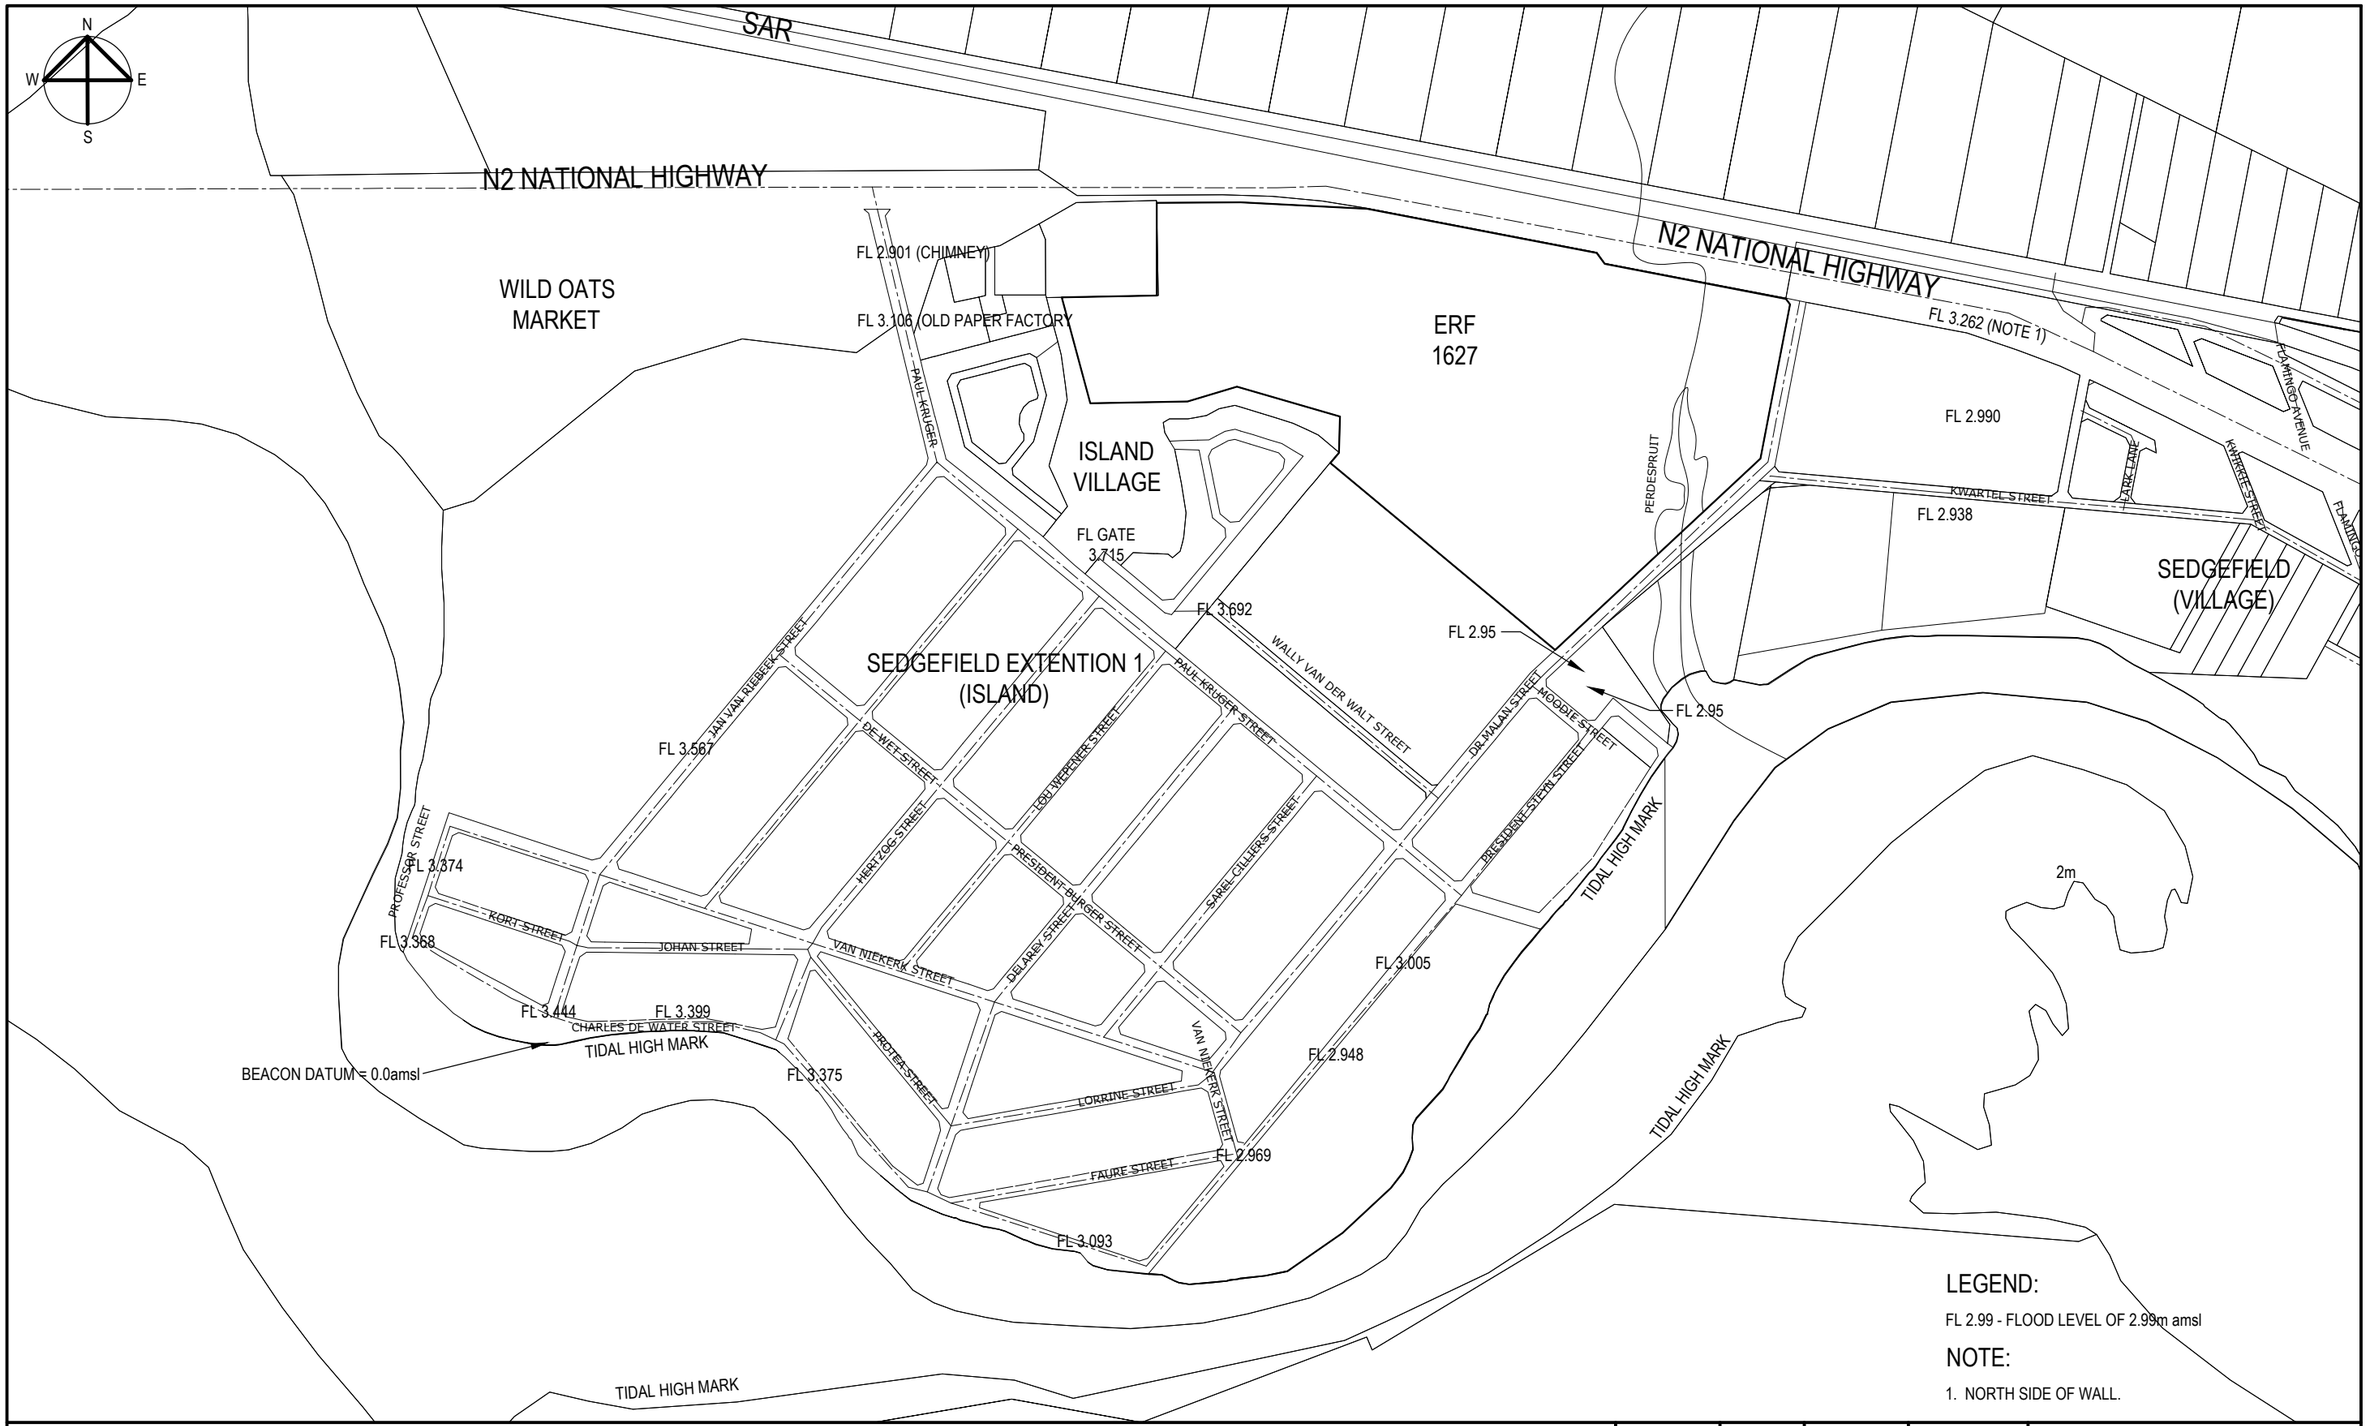

FLOOD MEASUREMENTS OF 22/23 NOVEMBER 2007 (Strictly Copyright)

FLOOD LEVELS NOVEMBER 2007

DESIGN:	ALF	DRAWN:	JBS	SCALE: 1:7500
FOREST LODGE, MAIN ROAD, SEDGEFIELD. TEL: 044 343 2093				DATE: 18 March 2022
FRASER Consulting Civil Engineers cc				AF1101-03 REV. 0 / A3